
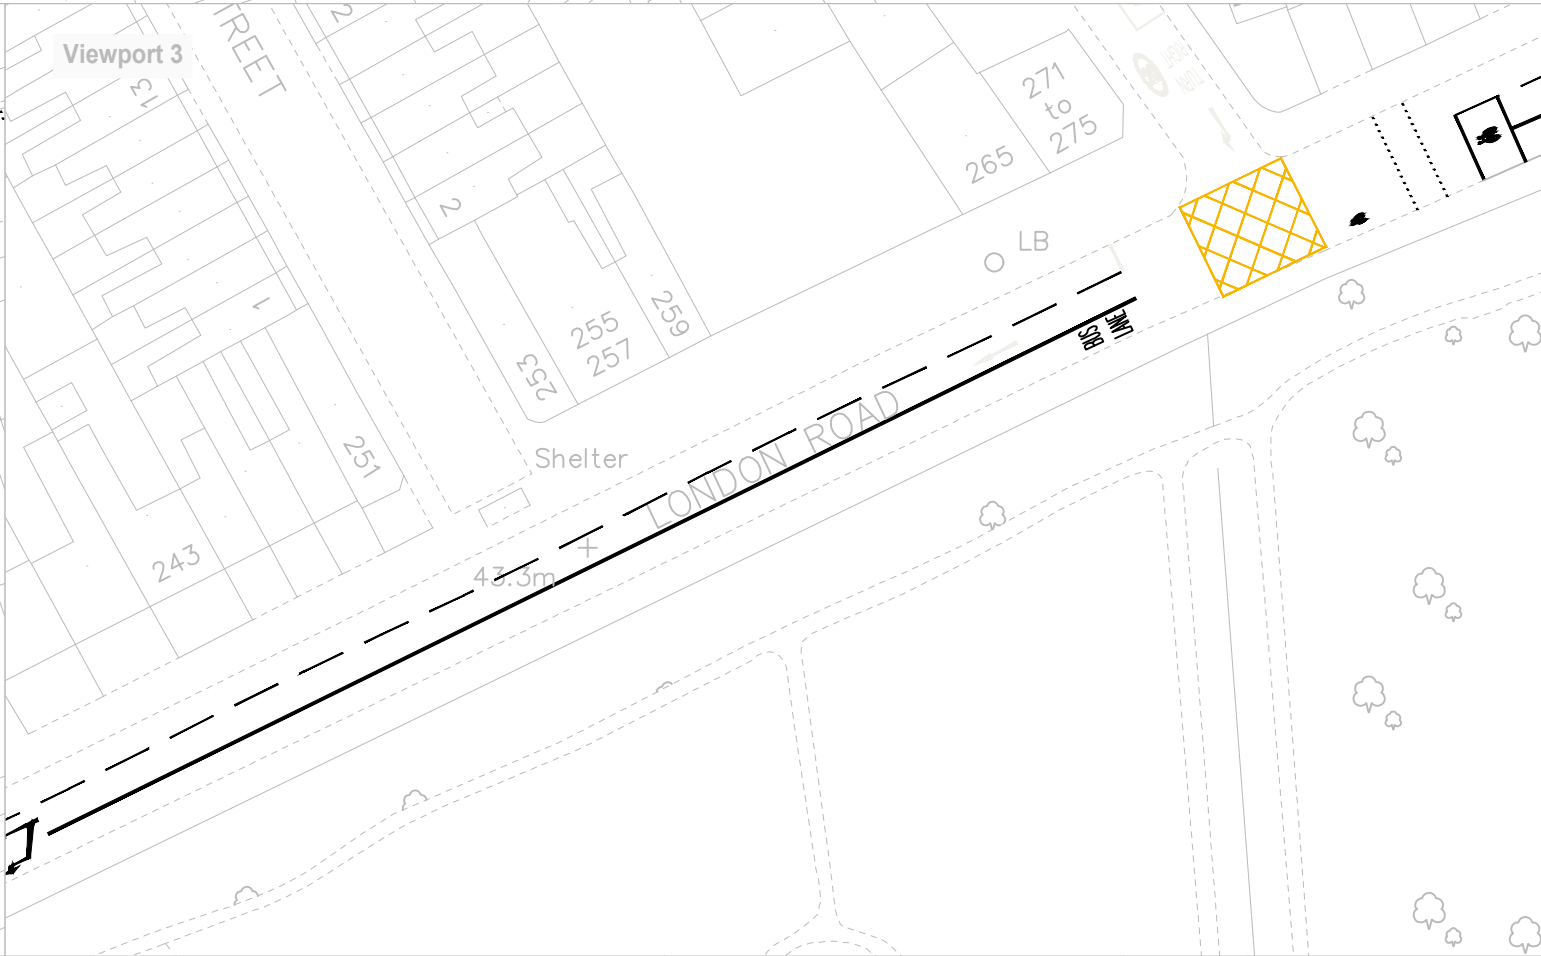


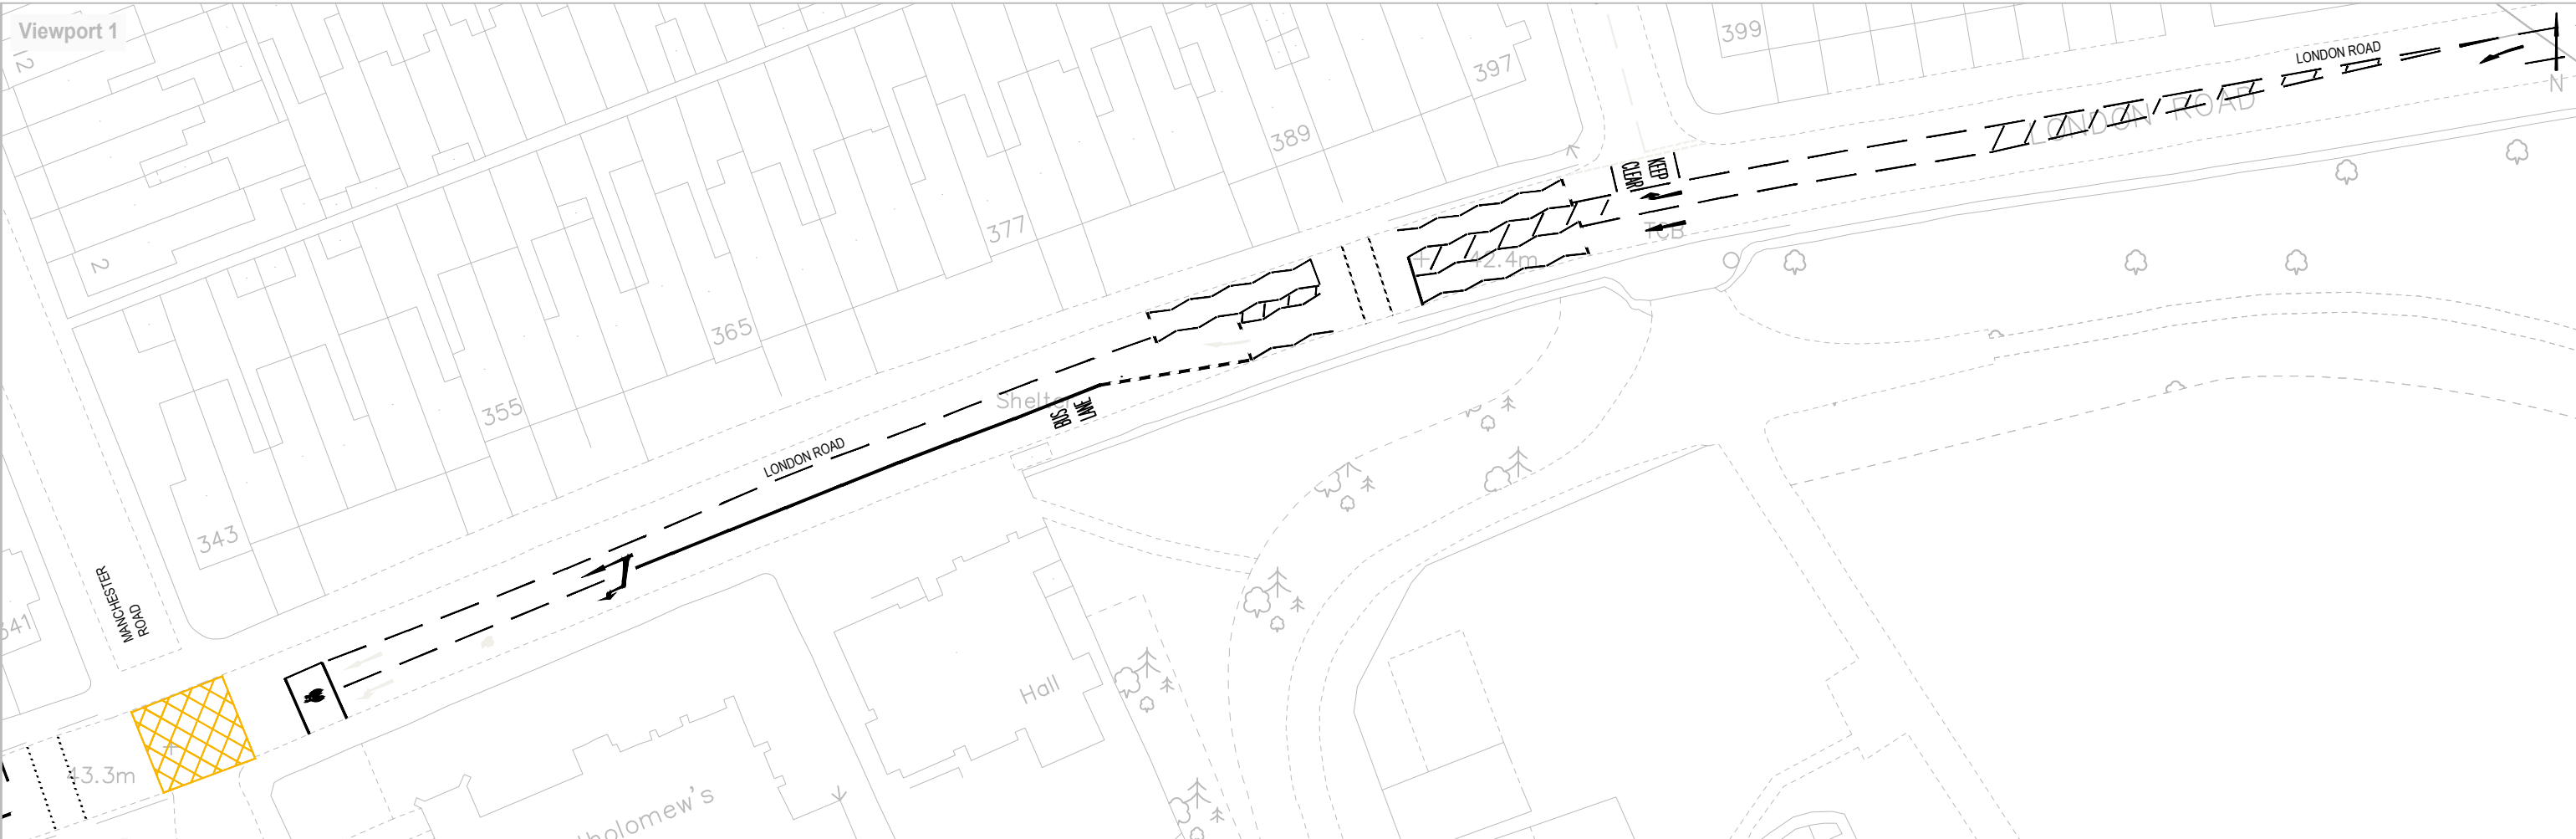

Crown © copyright and database rights 2021 Ordnance Survey 100019672

Project London Road Bus Lane	Scale NTS	Drawn GA
	Date 23/09/26	Checked JT
Drawing Bus Lane Consultation	Approved JC	
	Drawing No. Liverpool Road to Amity Road	