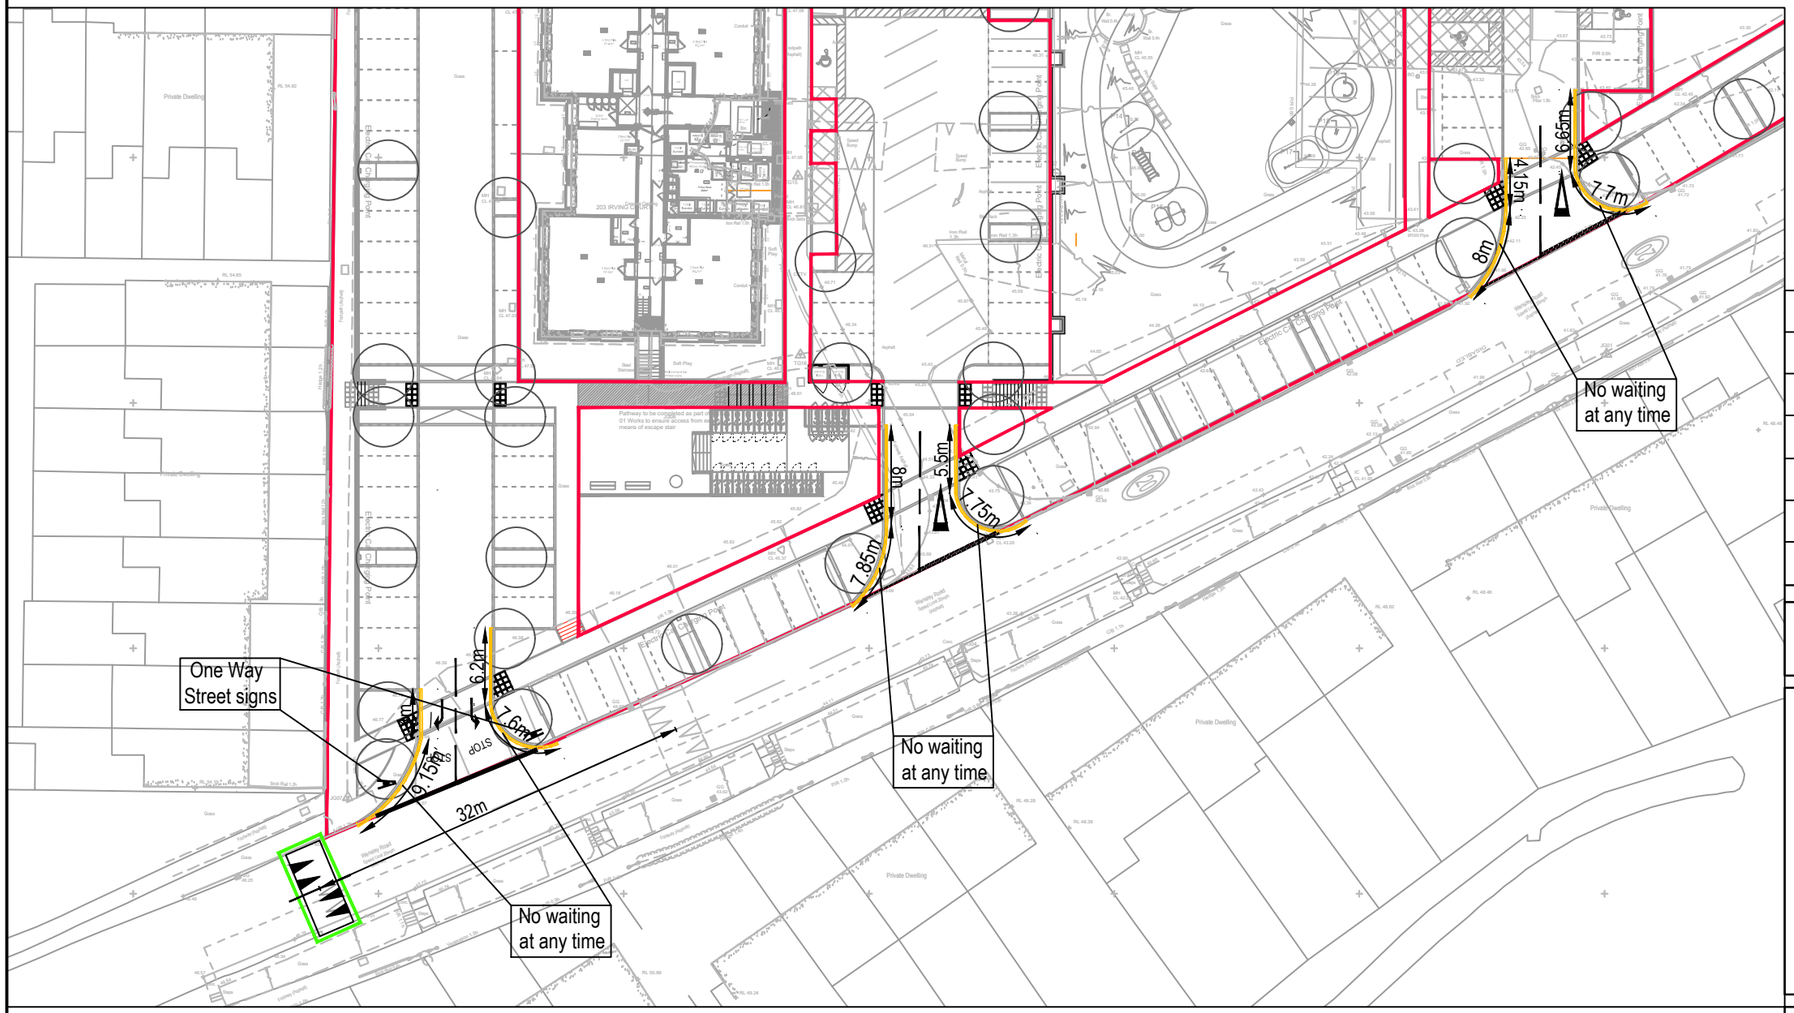

Rev.	Date	Description	Drn / Chk'd / App'd

Suitability:

S0 - Work In Progress

JNP GROUP
CONSULTING ENGINEERS
Chesham • Brighouse • Bristol • Glasgow
• Hartlepool • Leamington Spa • Sheffield
www.jnpgroup.co.uk

Client:

Reading Borough Council

Job:

Wensley Road, Reading

Title:

Road Lining and Signage Plan
Area 4

Classification: FI_60_20

Scale @ A3: 1 : 500

Accredited Contractor

Supplier No. 000026

Project - Originator - Volume/System - Level/Location - Type - Discipline - Number

H01234 - JNP - XX - ZZ - DR - Z - 2054

Document/Drawing Number

Revision: -

HAZARD IDENTIFICATION BOX			
This table is provided to assist the Principal Contractor to fulfil their obligations under the CDM Regulations 2015			
Hazard Ref	Hazard Type (Construction/Maintenance/ Cleaning/Demolition/Adaptation)	Hazard Description	Mitigation Measures/ Residual Risk
1			

Health & Safety Note

The details on this drawing have been prepared on the assumption that a competent contractor will be carrying out the works. If the contractor(s) considers that there is insufficient Health and Safety information on this drawing, this should immediately be brought to the attention of the designer.

© Copyright JNP Group Ltd, 2024

JNP Group Internal Project Number: M43794