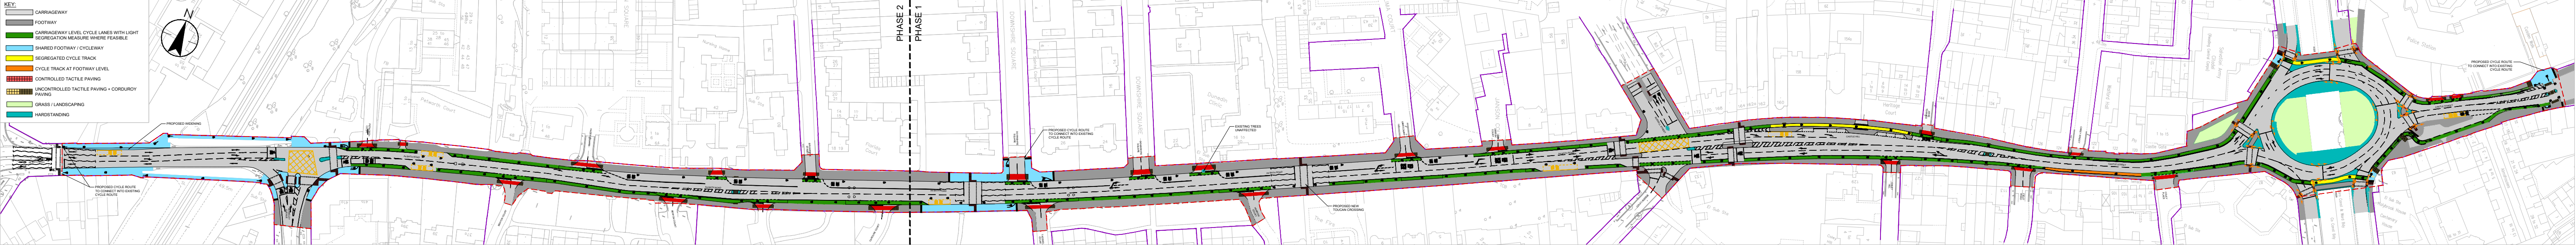
KEY:
CARRIAGEWAY
FOOTWAY
CARRIAGEWAY LEVEL CYCLE LANES WITH LIGHT SEGREGATION MEASURE WHERE FEASIBLE
SHARED FOOTWAY / CYCLEWAY
SEGREGATED CYCLE TRACK
CYCLE TRACK AT FOOTWAY LEVEL
CONTROLLED TACTILE PAVING
UNCONTROLLED TACTILE PAVING + CORDUROY PAVING
GRASS / LANDSCAPING
HARDSTANDING
N
PHASE 2
PHASE 1
PROPOSED WIDENING
PROPOSED CYCLE ROUTE TO CONNECT INTO EXISTING CYCLE ROUTE
PROPOSED CYCLE ROUTE TO CONNECT INTO EXISTING CYCLE ROUTE
EXISTING TREES UNAFFECTED
PROPOSED NEW TOUCAN CROSSING
PROPOSED CYCLE ROUTE TO CONNECT INTO EXISTING CYCLE ROUTE
A4 BATH ROAD
CASTLE HILL
CASTLE STREET
Petworth Court
Nursing Home
Florida Court
DOWNSHIRE SQUARE
DOWNSHIRE SQUARE
All Saints Court
Dunedin Clinic
LIMA COURT
JANSON COURT
Heritage Court
Walford Hall
Salvation Army Citadel (Reading Central Corps)
Police Station
Cusden Walk
The Firs
Blenheim Terrace
Castle Gate
Coley Hill
El Sub Sta
Holybrook House
Centenary House
Almshouses
Co Const Bdy
Boro Const & Ward Bdy
Surgery
PH