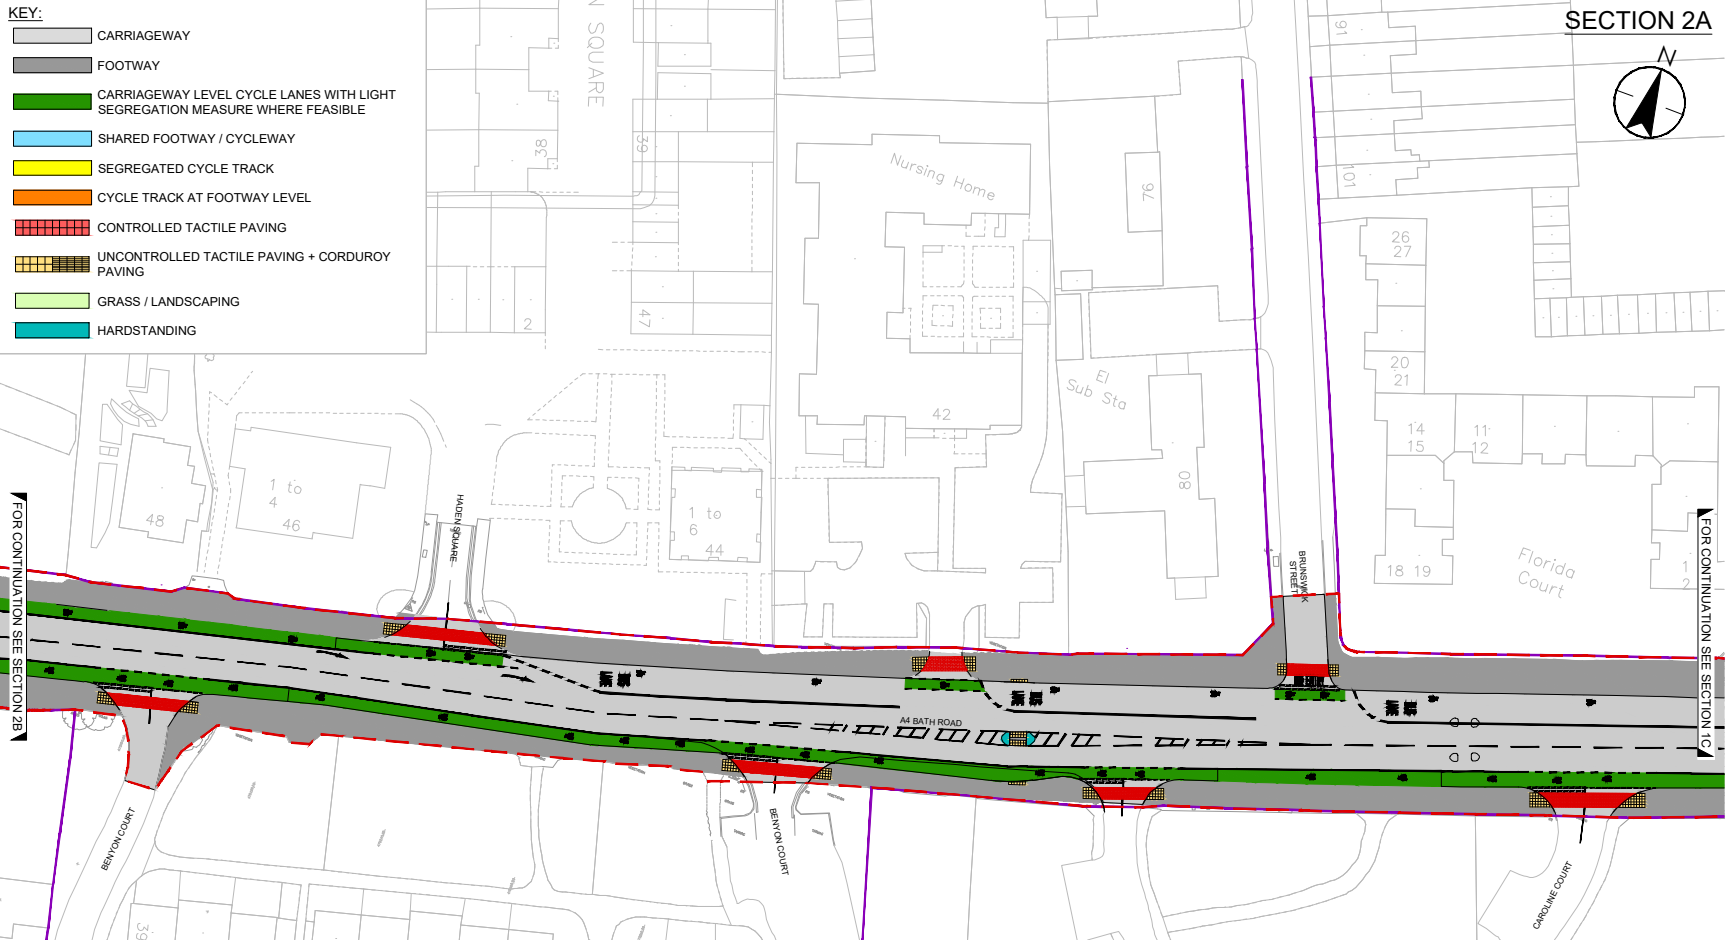
KEY:
CARRIAGEWAY
FOOTWAY
CARRIAGEWAY LEVEL CYCLE LANES WITH LIGHT SEGREGATION MEASURE WHERE FEASIBLE
SHARED FOOTWAY / CYCLEWAY
SEGREGATED CYCLE TRACK
CYCLE TRACK AT FOOTWAY LEVEL
CONTROLLED TACTILE PAVING
UNCONTROLLED TACTILE PAVING + CORDUROY PAVING
GRASS / LANDSCAPING
HARDSTANDING
SECTION 2A
N
FOR CONTINUATION SEE SECTION 2B
FOR CONTINUATION SEE SECTION 1C
A4 BATH ROAD
HADEN SQUARE
BRUNSWICK STREET
BENYON COURT
BENYON COURT
CAROLINE COURT
Nursing Home
El Sub Sta
Florida Court
1 to 4
46
48
1 to 6
44
42
38
39
47
2
91
101
97
26
27
20
21
14
15
11
12
08
18
19
1
2