BATH ROAD PROPOSED LAYOUT

VIEWPORT 1

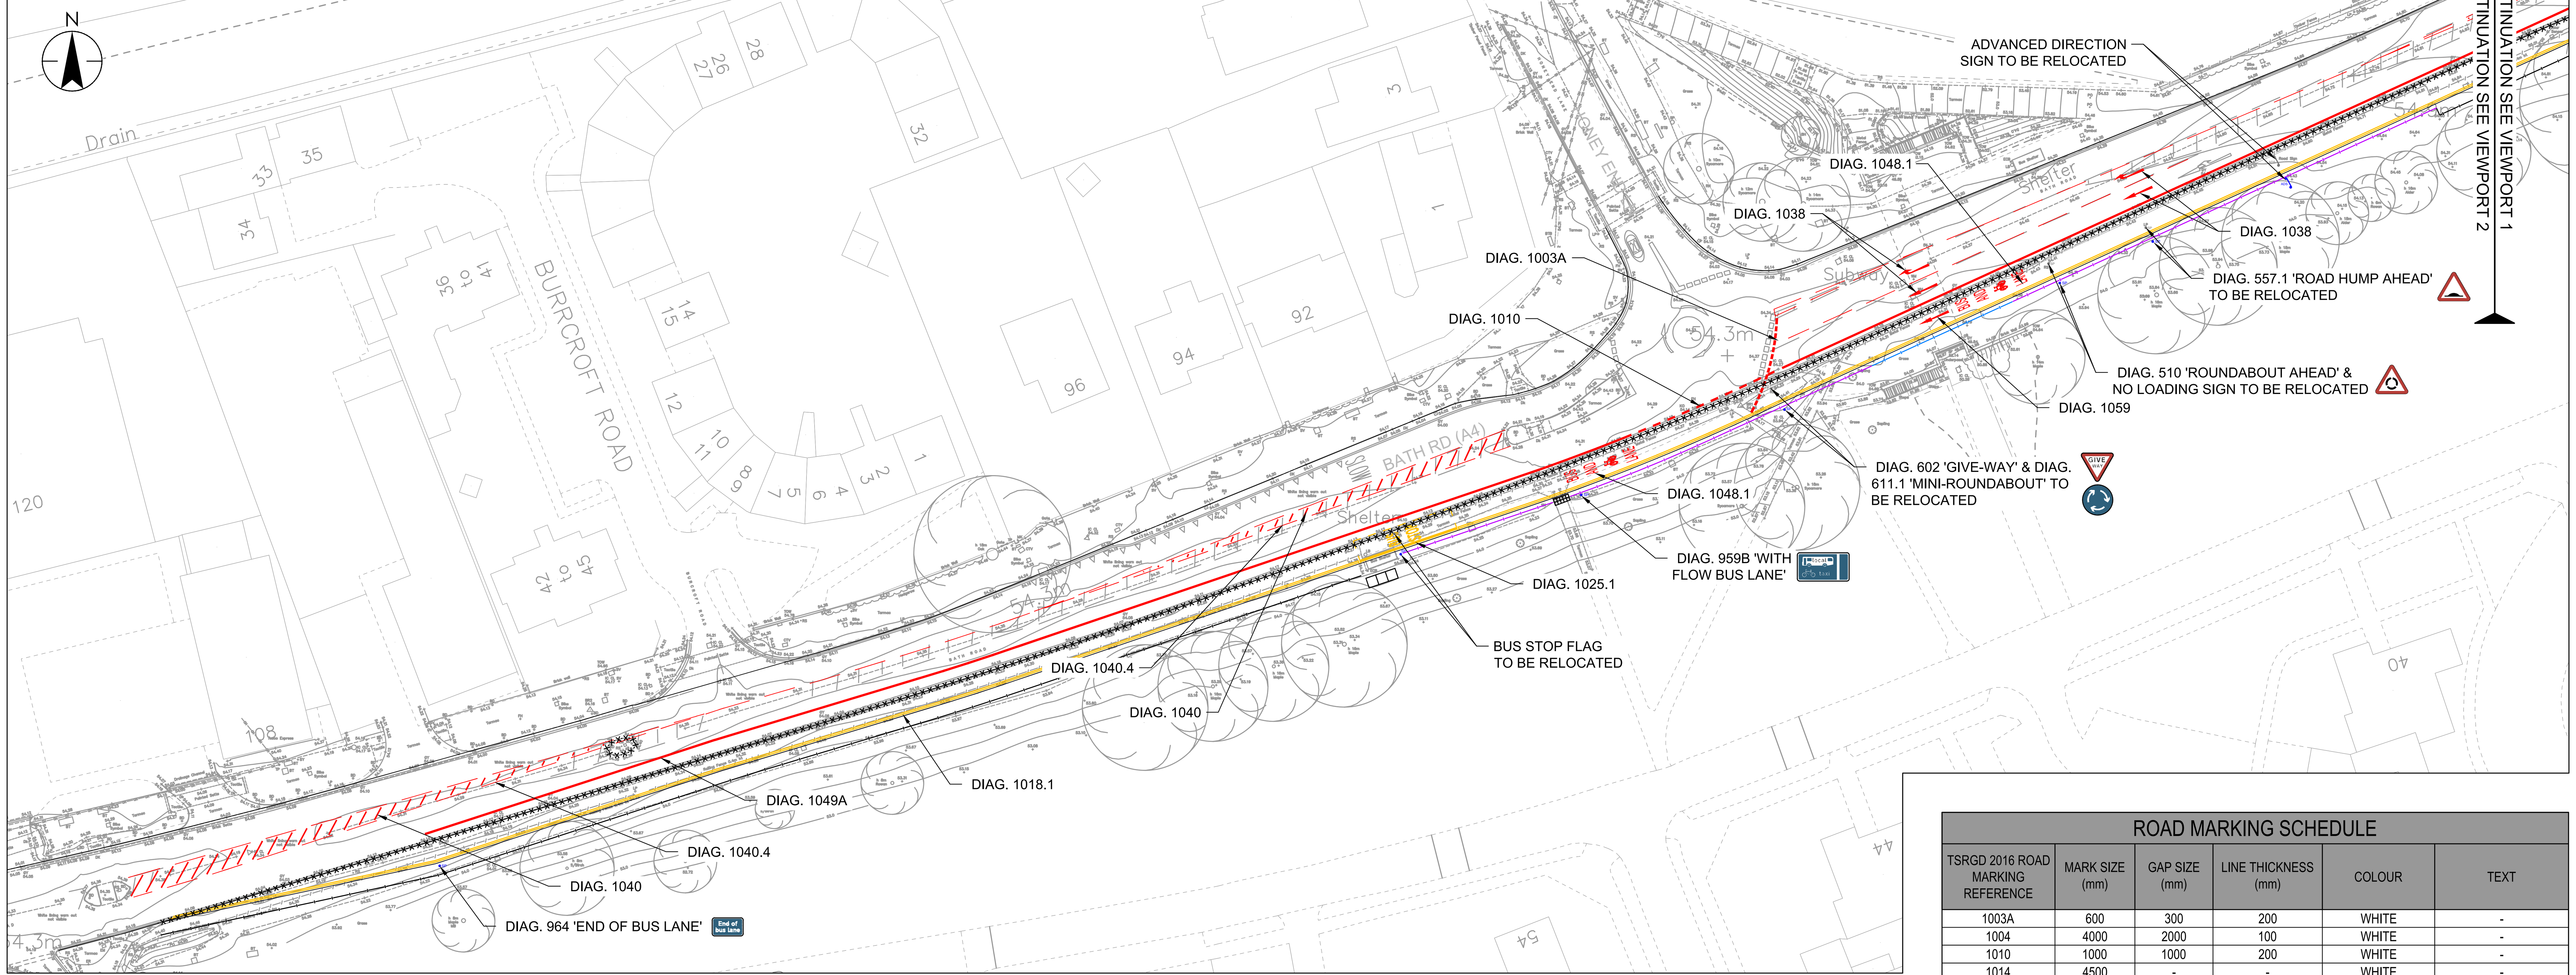

ROAD MARKING SCHEDULE					
TSRGD 2016 ROAD MARKING REFERENCE	MARK SIZE (mm)	GAP SIZE (mm)	LINE THICKNESS (mm)	COLOUR	TEXT
1003A	600	300	200	WHITE	-
1004	4000	2000	100	WHITE	-
1010	1000	1000	200	WHITE	-
1014	4500	-	-	WHITE	-
1018.1	-	75	75	YELLOW	-
1023A	3750	-	150	WHITE	-
1025.1	1600	1000	-	YELLOW	BUS STOP
1038	4000	-	-	WHITE	-
1040	4000	2000	-	WHITE	-
1040.4	4000	2000	100	WHITE	-
1048.1	1600	1000	-	WHITE	BUS AND CYCLE LANE
1049A	-	-	250	WHITE	-
1059	1000	-	100	WHITE	-

BATH PROPOSED LAYOUT

VIEWPORT 2

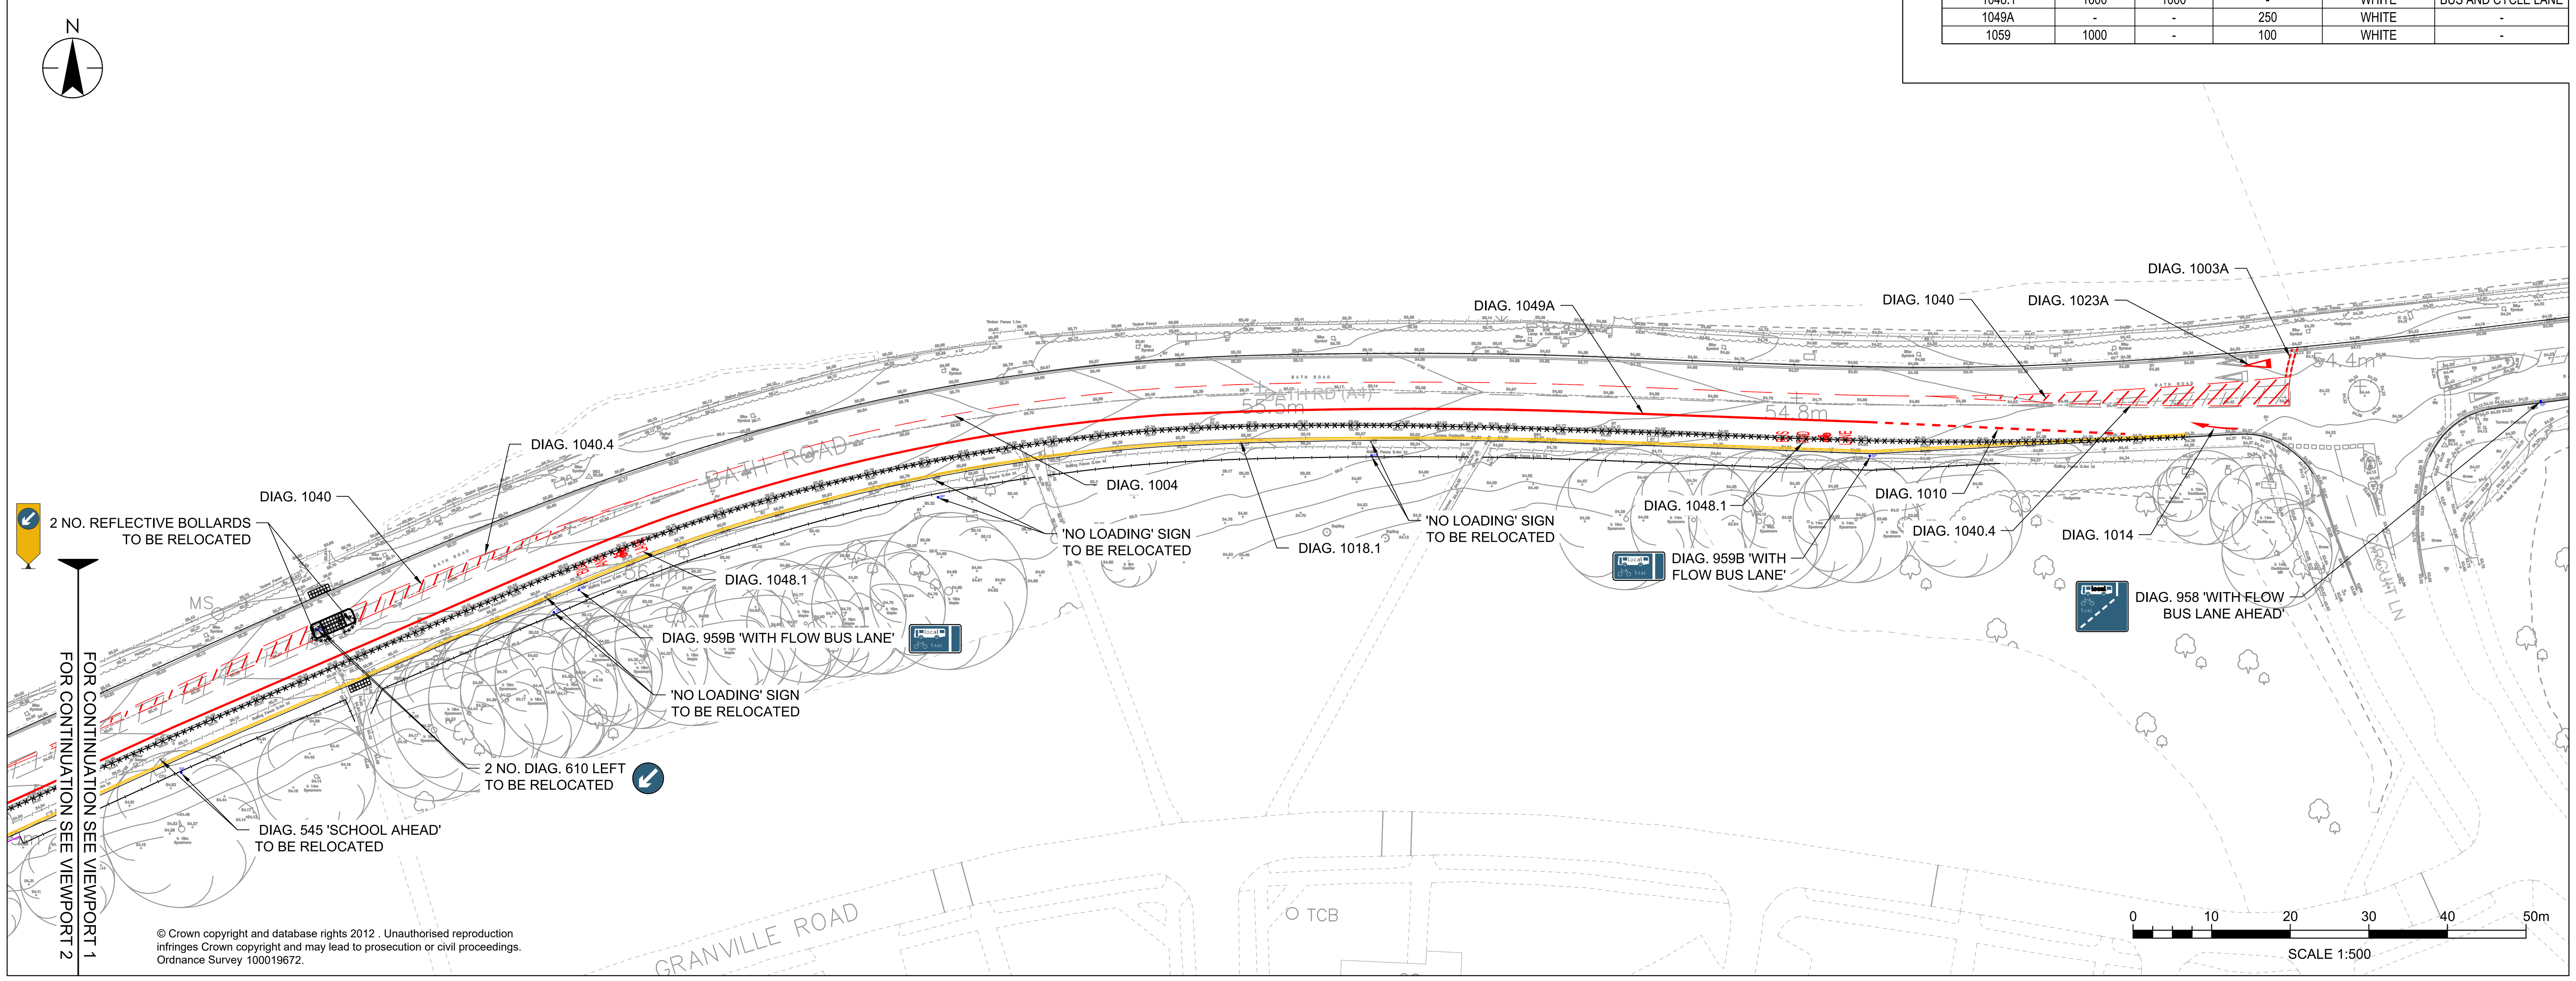

© Crown copyright and database rights 2012 . Unauthorised reproduction infringes Crown copyright and may lead to prosecution or civil proceedings. Ordnance Survey 100019672.

Stantec UK Limited
Caversham Bridge House, Waterman Place
Reading
RG1 8DN
Tel. +44 1189 500 761
www.stantec.com/uk

Copyright Reserved

The Contractor shall verify and be responsible for all dimensions. DO NOT scale the drawing. Any errors or omissions shall be reported to Stantec without delay. The Copyrights to all designs and drawings are the property of Stantec. Reproduction or use for any purpose other than that authorised by Stantec is forbidden.

Notes

UTILITIES NOTE: The position of any existing public or private sewers, utility services, plant or apparatus shown on this drawing is believed to be correct, but no warranty to this is expressed or implied. Other such plant or apparatus may also be present but not shown. The Contractor is therefore advised to undertake their own investigation where the presence of any existing sewers, services, plant or apparatus may affect their operations.

1. DO NOT SCALE FROM THIS DRAWING. IF IN DOUBT PLEASE REQUEST FURTHER INFORMATION.
2. ALL DIMENSIONS ARE IN METRES UNLESS STATED OTHERWISE.
3. THIS DRAWING IS TO BE READ IN CONJUNCTION WITH ALL OTHER CONTRACT DRAWINGS AND DOCUMENTS.
4. THIS DRAWING IS BASED ON TOPOGRAPHICAL SURVEY CONDUCTED IN AUGUST 2023.

KEY:

- EXISTING ROAD MARKINGS
- PROPOSED ROAD MARKINGS
- SP EXISTING SIGN POSTS
- SP PROPOSED SIGN POSTS
- ADS EXISTING ADVANCED DIRECTION SIGNS
- ADS PROPOSED ADVANCED DIRECTION SIGNS

P01 FIRST ISSUE JW SE 29

Issued/Revision By Appd YYYY.MM.DD

JW JW SO 29

Dwn. Dsgn. Chkd. YYYY.MM.DD

Issue Status

S2 - FOR INFORMATION

This document is suitable only for the purpose noted above. Use of this document for any other purpose is not permitted.

Client/Project Logo

Client/Project
READING BOROUGH COUNCIL

READING BSIP

READING, UK

Title
BATH ROAD - ROAD MARKINGS & SIGNAGE

Project No. 332610231 | A1 Scale 1:500

Revision P01 | Drawing No. BSIP-STN-HGN-DR-CH-1200