


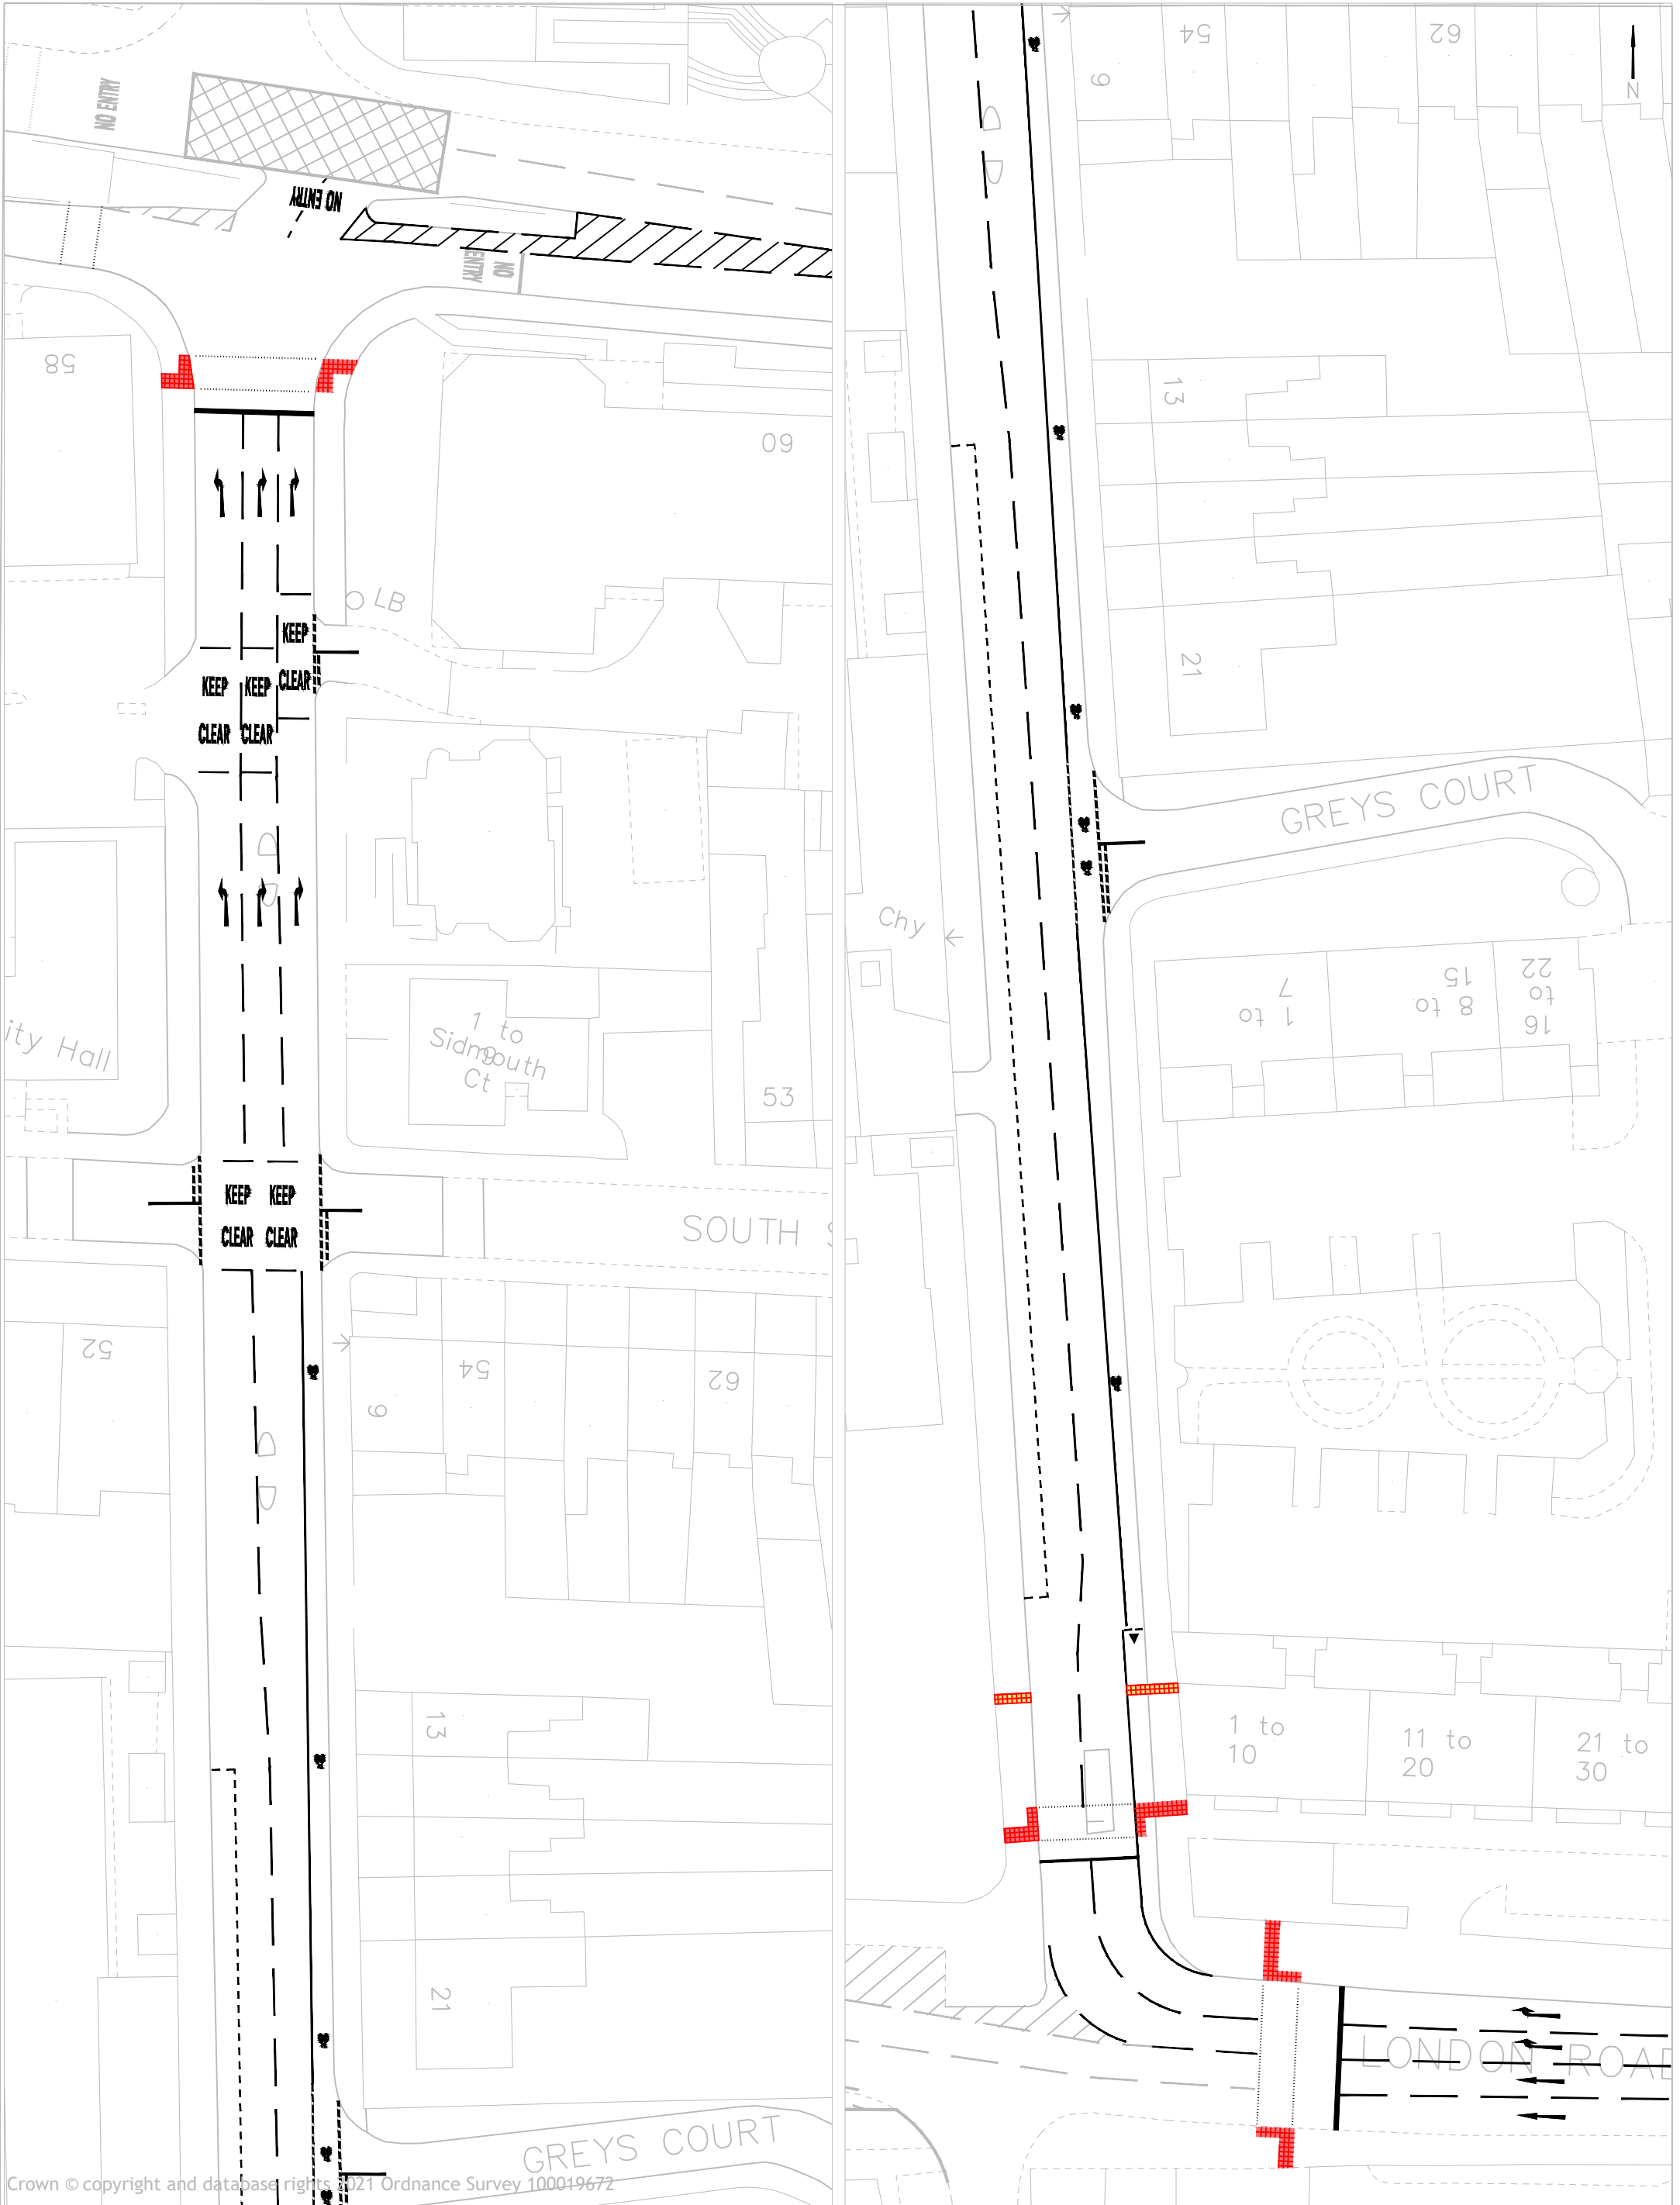

Reading
Borough Council
Working better with you

Department of Economic Growth &
Neighbourhood Services
Civic Offices
Reading
RG1 2LU

Project Sidmouth St Highway Improvements	Scale	Drawn	GA
	Date 29/09/26	Checked	JC
		Approved	JC
Drawing Statutory Consultation	Drawing No. Sidmouth St London Rd to Queen's Road		